OPTION "A"

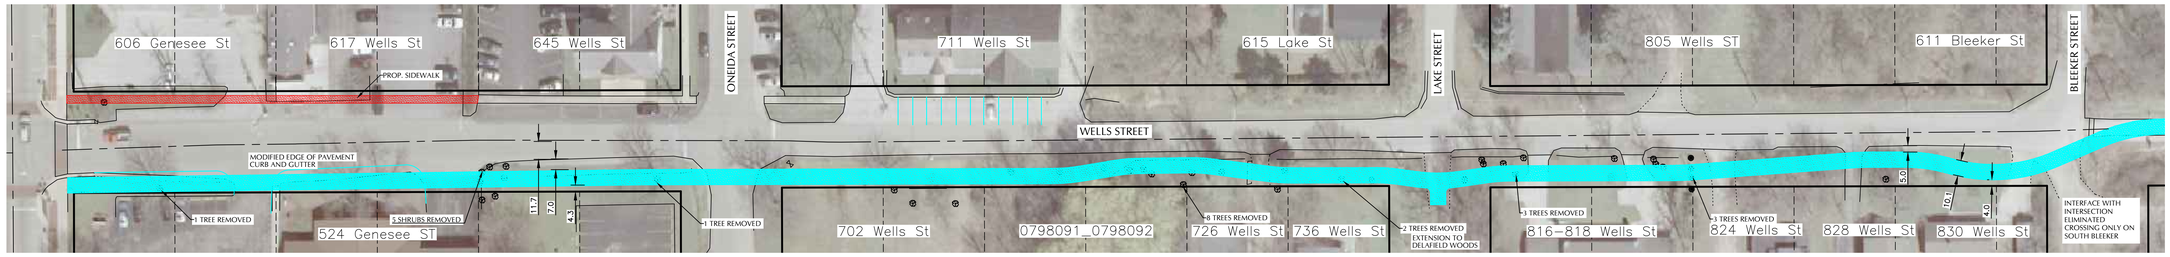

OPTION "B"

OPTION "C"

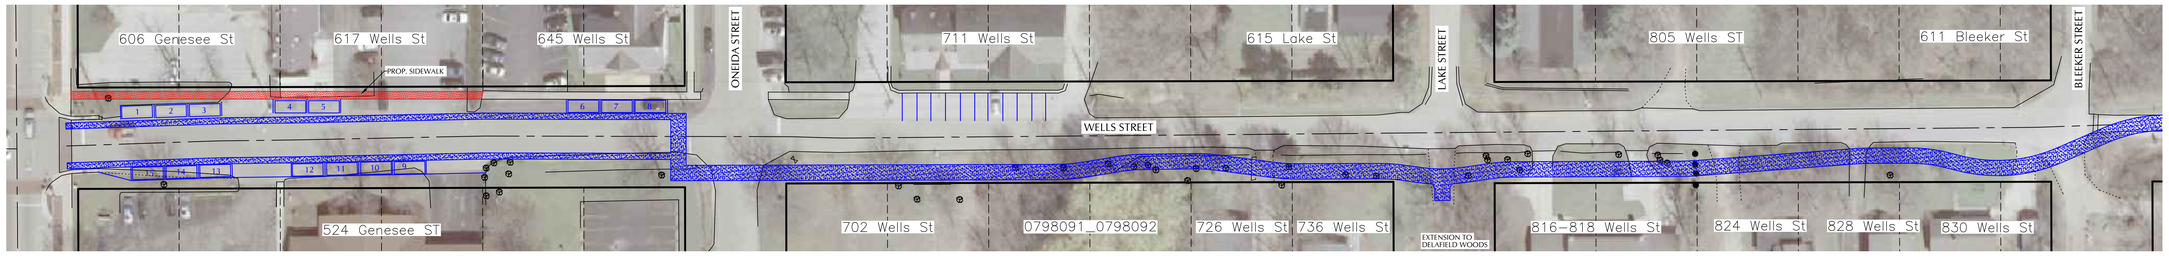

OPTION "D"

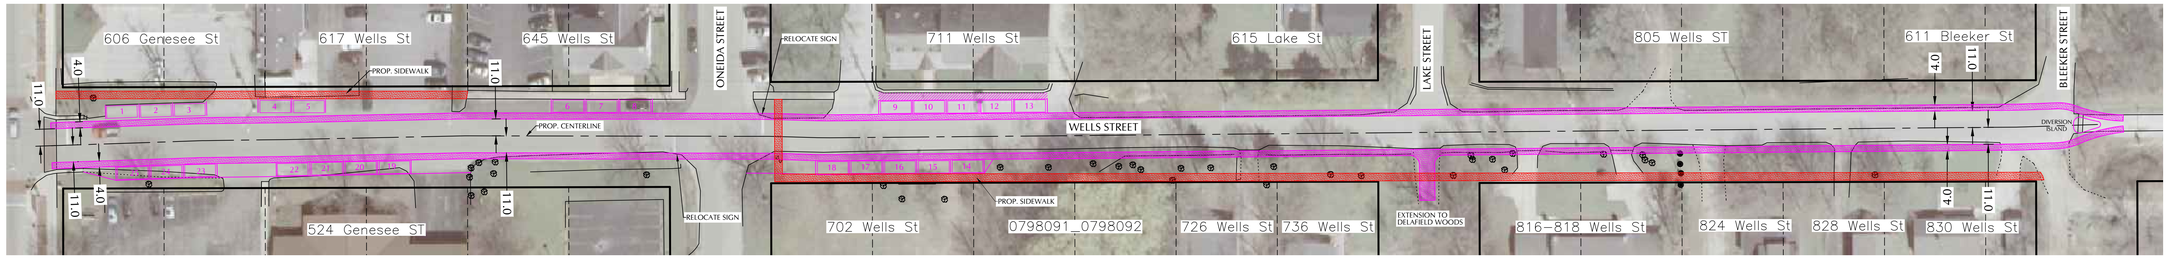

CONCEPTUAL - NOT FOR CONSTRUCTION

YAGGY COLBY ASSOCIATES

ENGINEERS
LANDSCAPE ARCHITECTS
SURVEYORS • PLANNERS
501 MAPLE AVENUE
DELAFIELD, WISCONSIN 53018
262-646-6855
FAX 262-646-6864
EMAIL: INFO@YAGGY.COM

GREEN TIER
Advantage: Business Advantage: Environment

LAKE COUNTRY RECREATION TRAIL
WELLS STREET EXTENSION
DELAFIELD, WISCONSIN
WELLS STREET IMPROVEMENTS

PROJECT NUMBER	1998.1005
COMPUTER FILE	1998.1005_CONCEPT.dwg
DATE	DECEMBER, 2012
DRAWN BY	TGW
DESIGNED BY	RTD
CHECKED BY	
REVISIONS	

SHEET NUMBER

1 OF 1 SHEETS

COPYRIGHT YAGGY COLBY ASSOCIATES, 2012. ALL RIGHTS RESERVED. - THIS DRAWING IS NOT TO BE REPRODUCED, CHANGED, COPIED OR ASSIGNED TO ANY THIRD PARTY IN ANY FORM OR MANNER WITHOUT PRIOR WRITTEN PERMISSION OF YAGGY COLBY. THE CLIENT AGREES TO INDEMNIFY AND HOLD YAGGY COLBY HARMLESS FROM ANY DAMAGES, LIABILITY, OR COSTS, INCLUDING ATTORNEY'S FEES AND COSTS OF DEFENSE ARISING FROM ANY CHANGES OR ALTERATIONS MADE BY ANYONE OTHER THAN YAGGY COLBY, OR FROM ANY REUSE OF THE DRAWINGS OR DATA WITHOUT PRIOR WRITTEN CONSENT OF YAGGY COLBY.