WELLS STREET OVERALL DETAIL

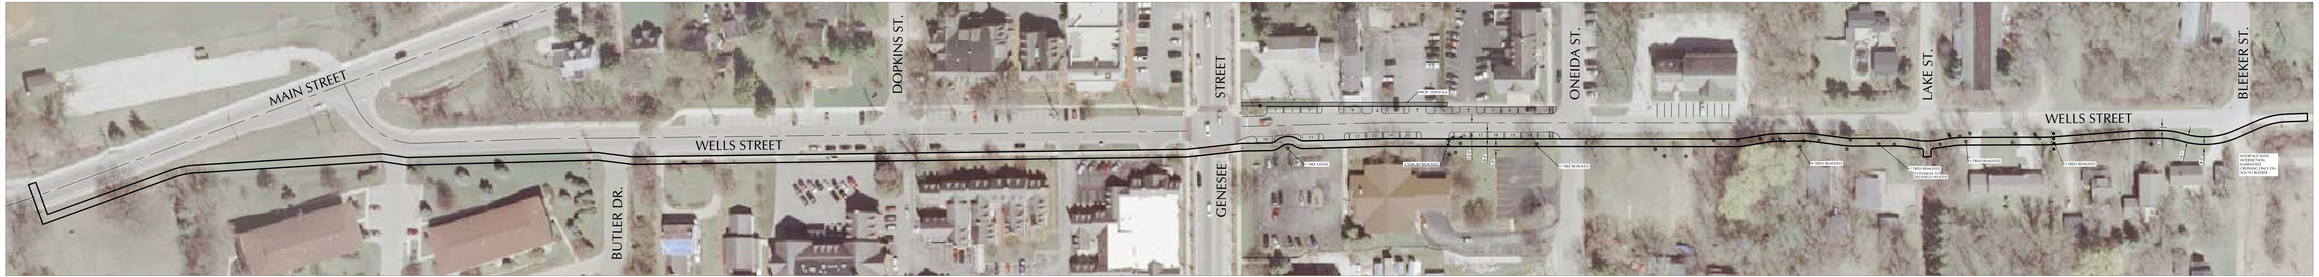

SCALE: 1" = 40'

YAGGY COLBY ASSOCIATES

ENGINEERS
LANDSCAPE ARCHITECTS
SURVEYORS PLANNERS

300 MAPLE AVENUE
DELAFIELD, WISCONSIN 53018-2687
(262) 646-6210
www.ycaweb.com

GREEN TIER

PROJECT NUMBER	1998.1005
DATE	4-2014
DRAWN BY	TGK
CHECKED BY	RTD
REVISION HISTORY	

SHEET NUMBER

1

OF 1 SHEETS

LAKE COUNTRY RECREATION TRAIL

CITY OF DELAFIELD, WISCONSIN

WELLS STREET IMPROVEMENTS OVERALL